

MONUMENT RECORD
State of Indiana - County of Monroe

Section: 13


Township: 10 North

Range: 2 West

Corner ID: Be BI U-09

Monument Description & Remarks: Found Sandstone Stone with faint "+" at NW corner of section. Stone measured 0.1' x 0.5' x 0.4' out of ground; cedar fence post with several layers of old flagging 8" to the west.

References on file in the County Surveyor's Office: Survey by Mike Mundy, R.L.S., dated May, 1995.

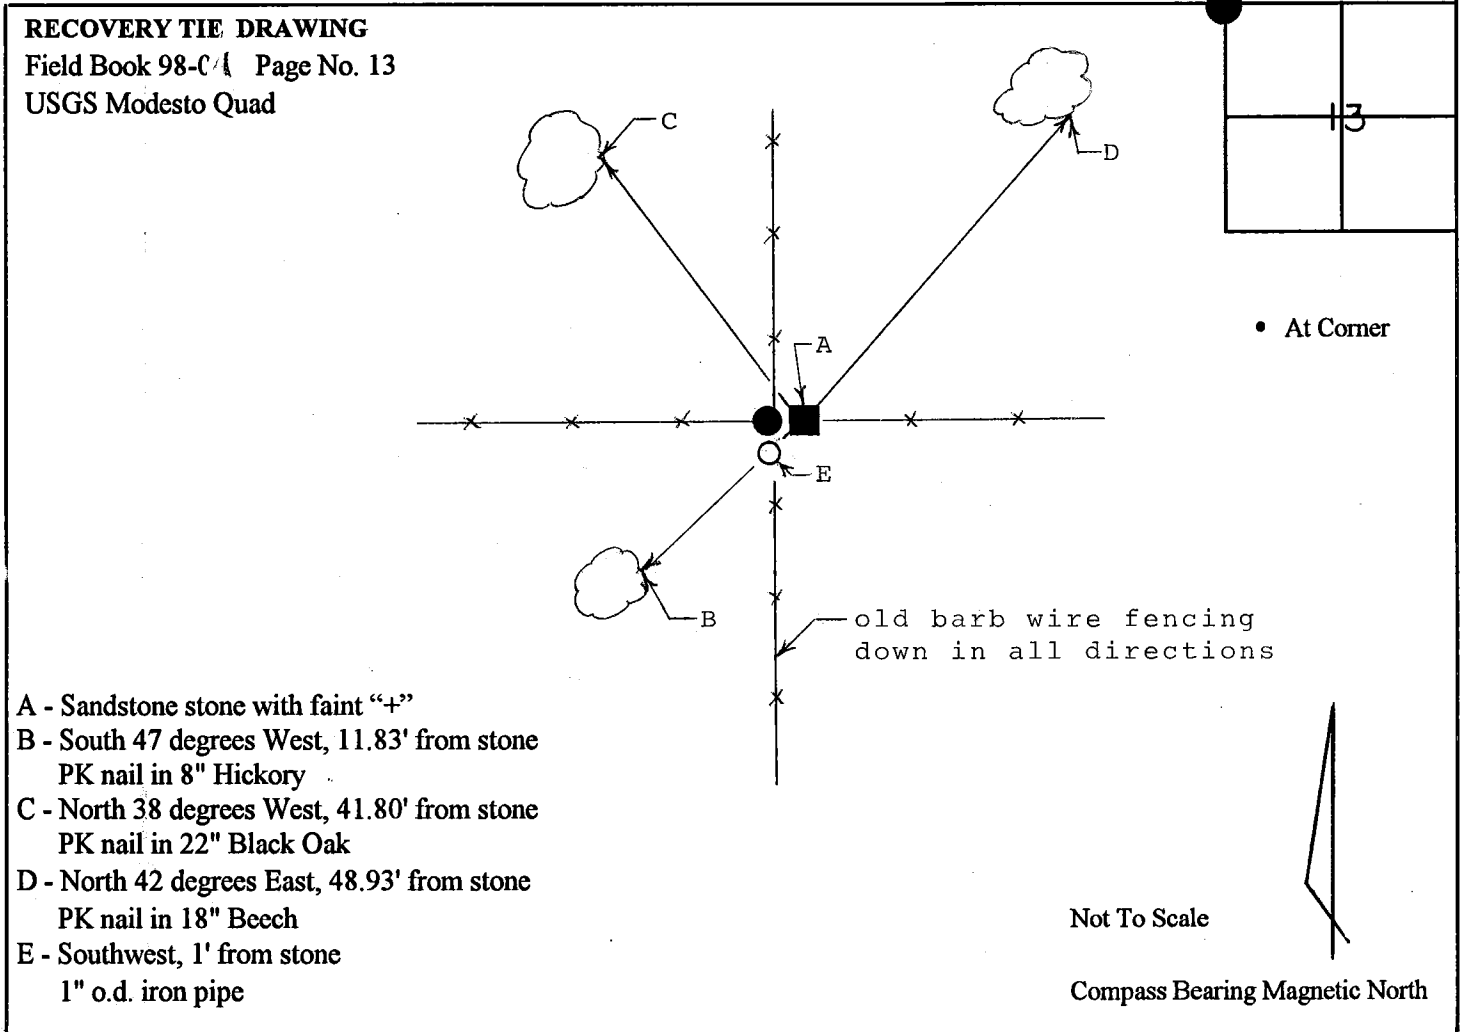

I, Kevin P. Enright, Monroe County Surveyor, hereby certify that this document was prepared under my direction in accordance with the provisions of Section 36-2-12-11 of the Indiana Code; and the above data is given under my hand and seal this 30th day of December, 1997.

Kevin Enright

Administered by: Surveyor Review Board

